CITY OF SACRAMENTO
CALIFORNIA
GENERAL PLAN OF DEL PASO PARK
SHOWING PROPOSED DEVELOPMENT

SCALE

JOHN NOLEN LANDSCAPE ARCHITECT
HARVARD SQUARE CAMBRIDGE MASS
1914

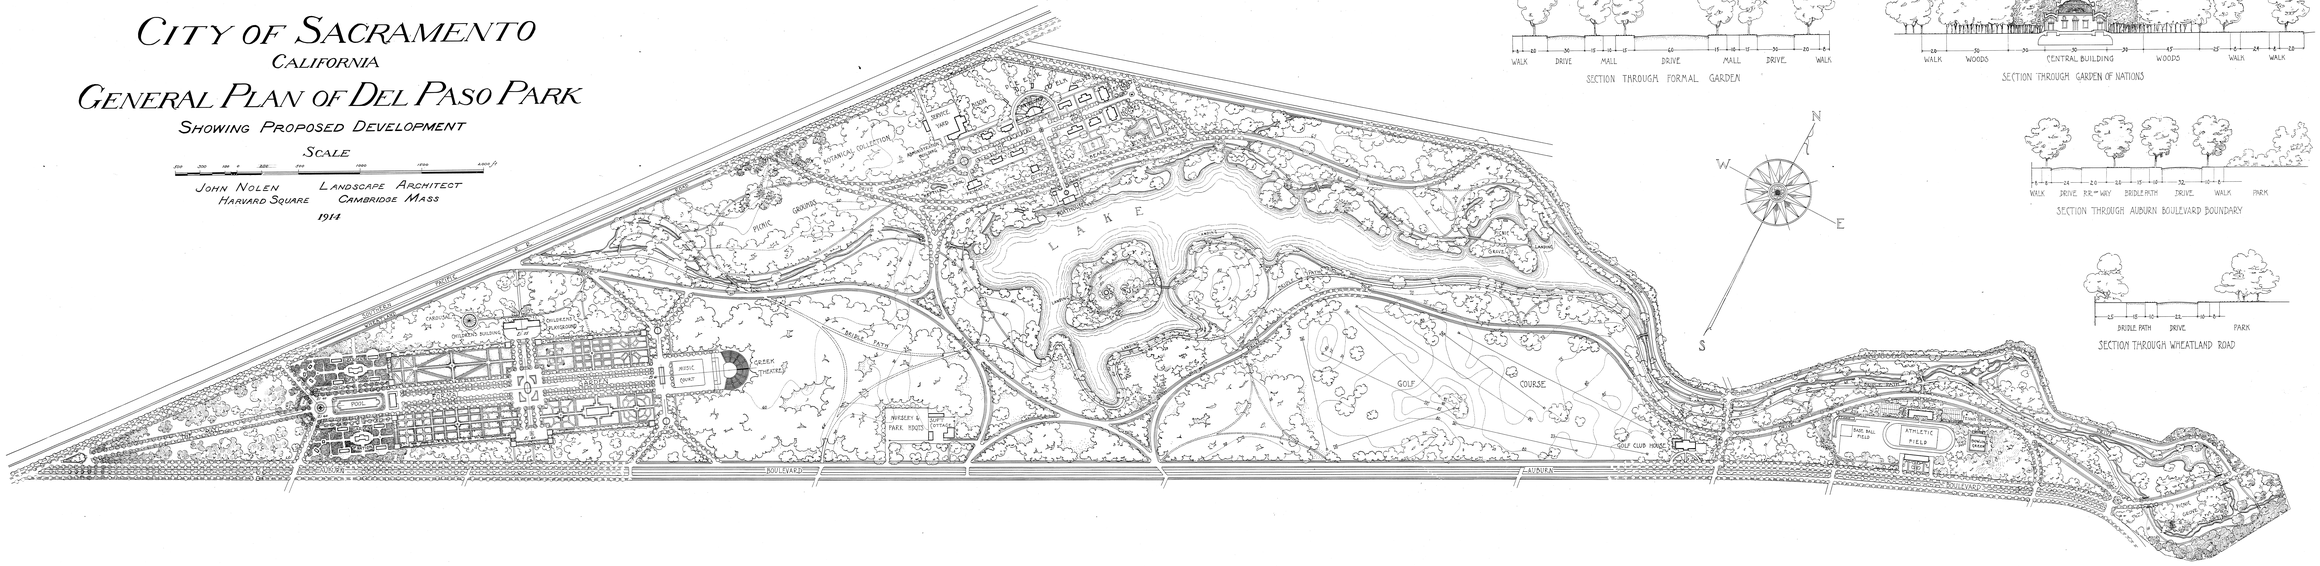

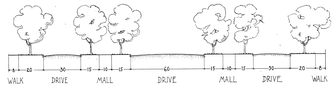

SECTION THROUGH FORMAL GARDEN

SECTION THROUGH GARDEN OF NATIONS

SECTION THROUGH AUBURN BOULEVARD BOUNDARY

SECTION THROUGH WHEATLAND ROAD